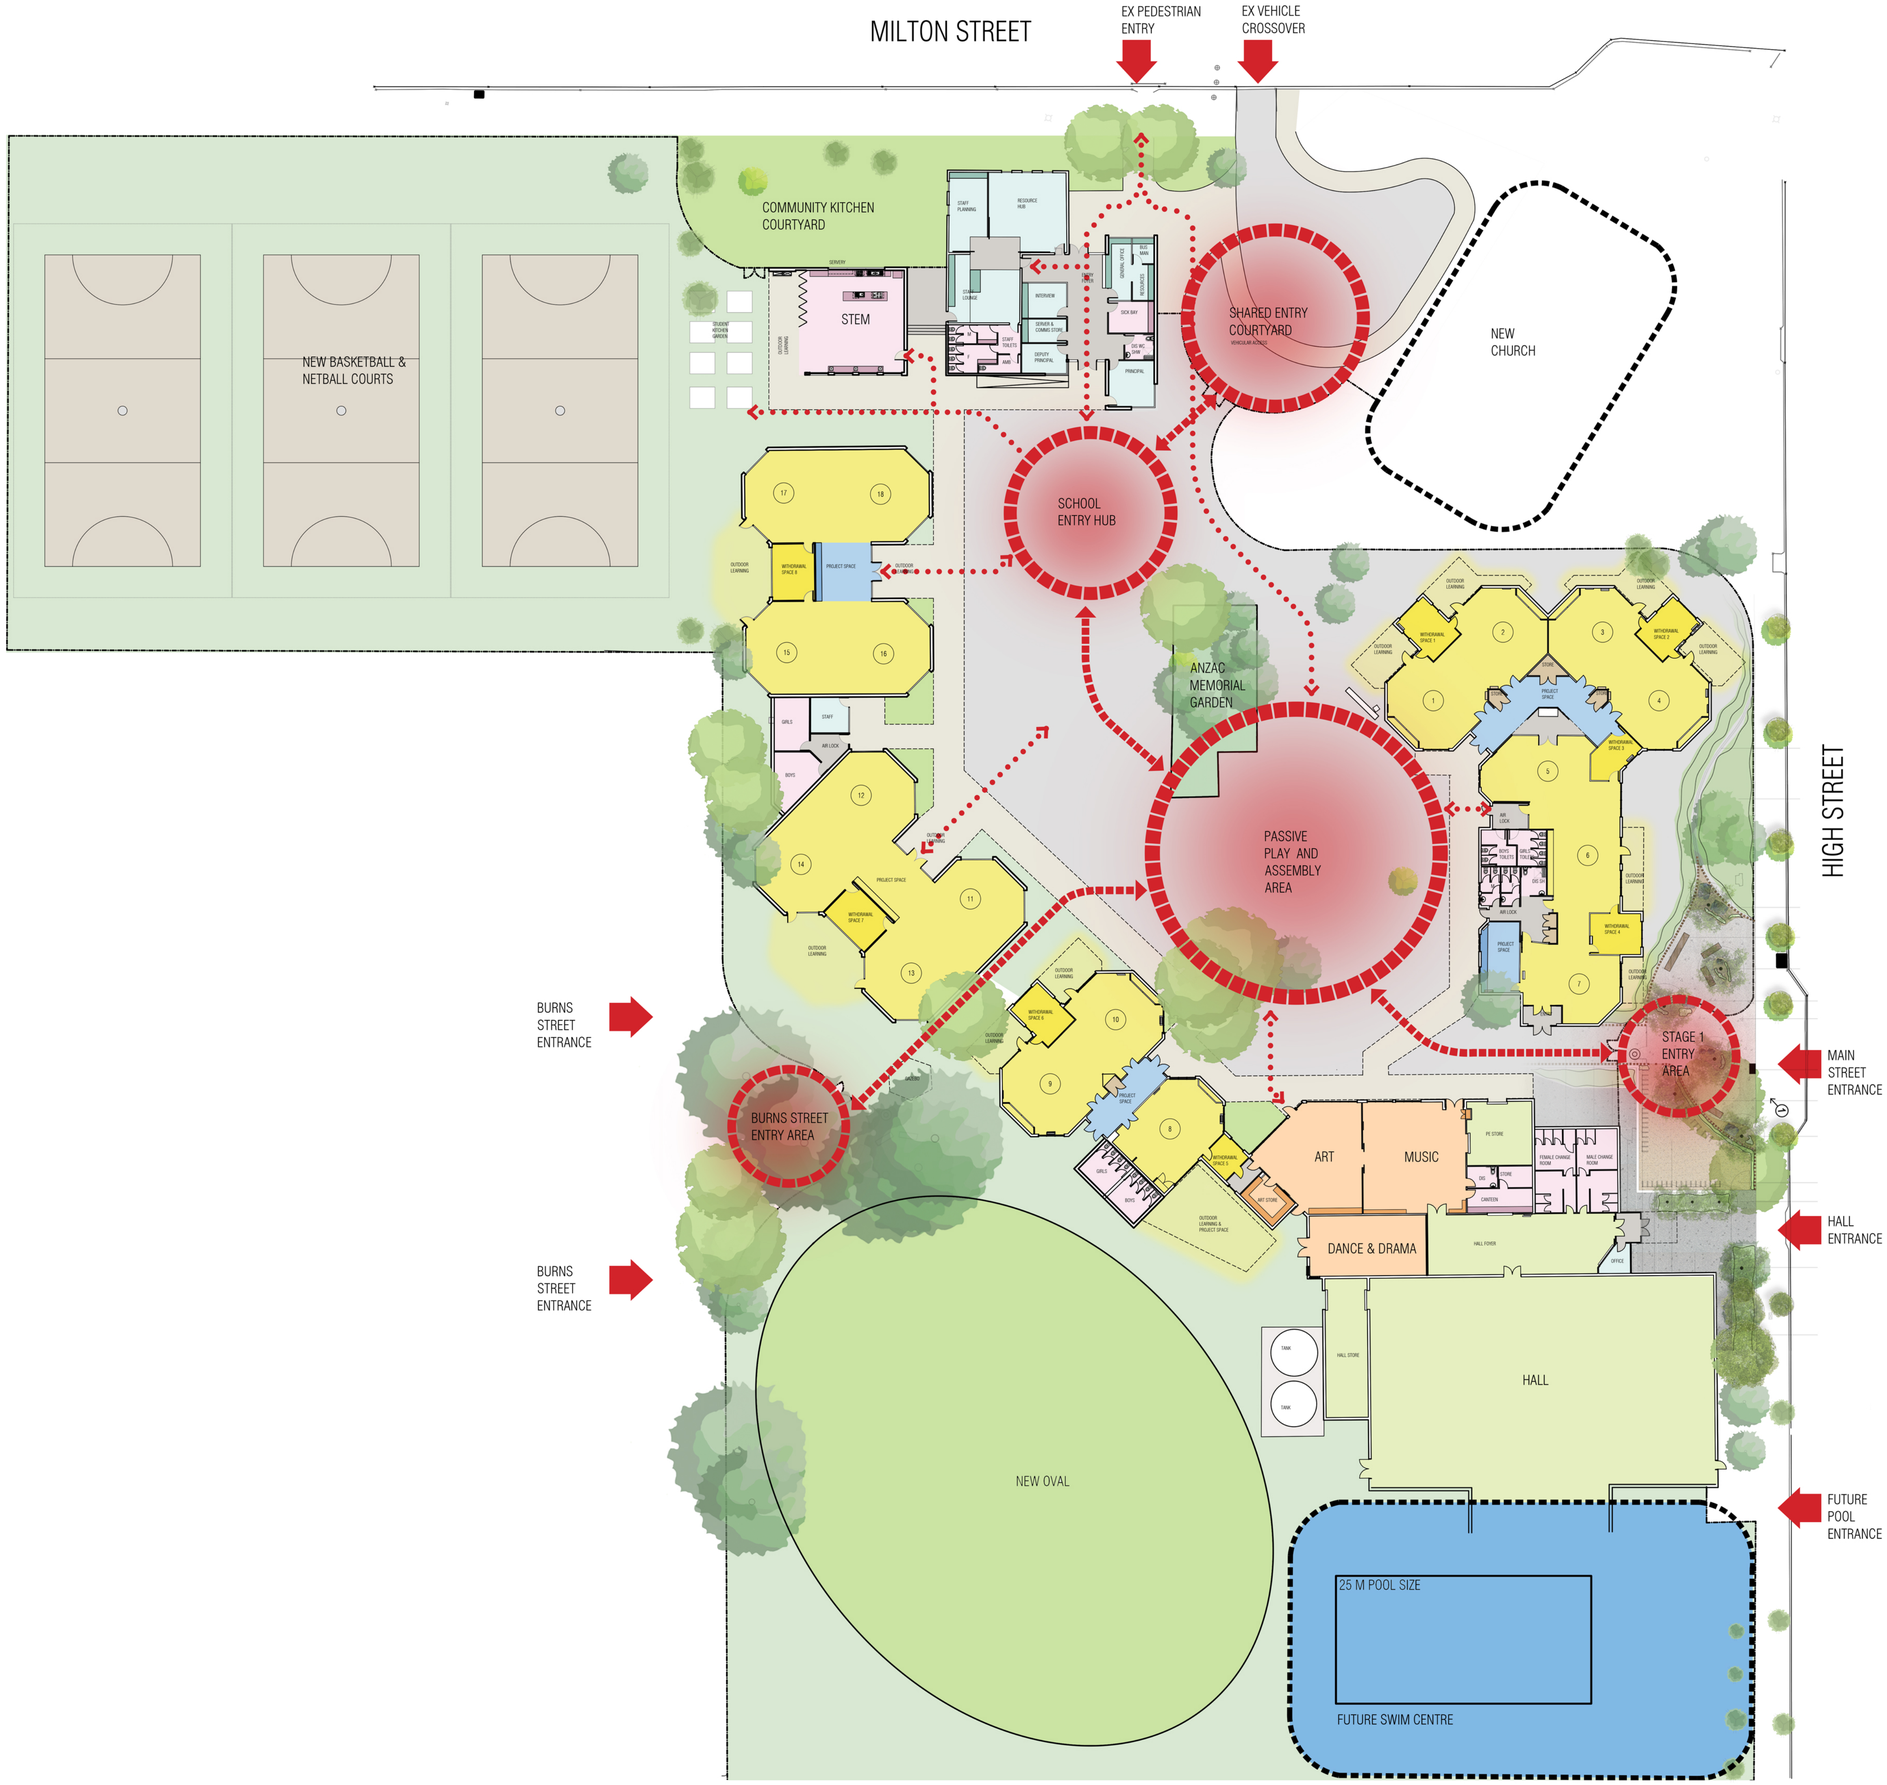

LEGEND:

- GENERAL TEACHING
- ADMINISTRATION & STAFF
- AMENITIES
- PERFORMING ARTS
- MULTI PURPOSE / GYM
- LIBRARY & RESOURCE CENTRE
- PROJECT SPACE
- TRAVEL
- PRIMARY PEDESTRIAN ACCESS
- SECONDARY PEDESTRIAN ACCESS

CONTRACTORS MUST VERIFY ALL DIMENSIONS ON SITE PRIOR TO COMMENCING WORKS ON SITE. ALL SHOP DRAWINGS MUST BE SUBMITTED FOR APPROVAL BY THE ARCHITECT BEFORE MANUFACTURE PROCEEDS.

ISSUE	REVISION	DRAWN	DATE
A	ISSUE TO LANDSCAPE ARCHITECT	JB	OCT 17
B	MASTER PLAN OPTION B TO BE PRESENTED TO MPC	JB	09.11.17

MINX ARCHITECTURE PTY LTD
7A / 91 MORELAND STREET,
FOOTSCRAY, VIC. 3011
PHONE: (03) 9646 7000
E-MAIL: info@minxarchitecture.com.au
WEB: www.minxarchitecture.com.au

PROJECT

St Mary MacKillop Catholic Primary School

Bannockburn

TITLE

PROPOSED MASTER PLAN Option B

NORTH	DRAWN	SCALE	DATE
	JB	1:300@A1	OCT 17
	DRAWING NO.		ISSUE
	A1.01		B

09.11.17